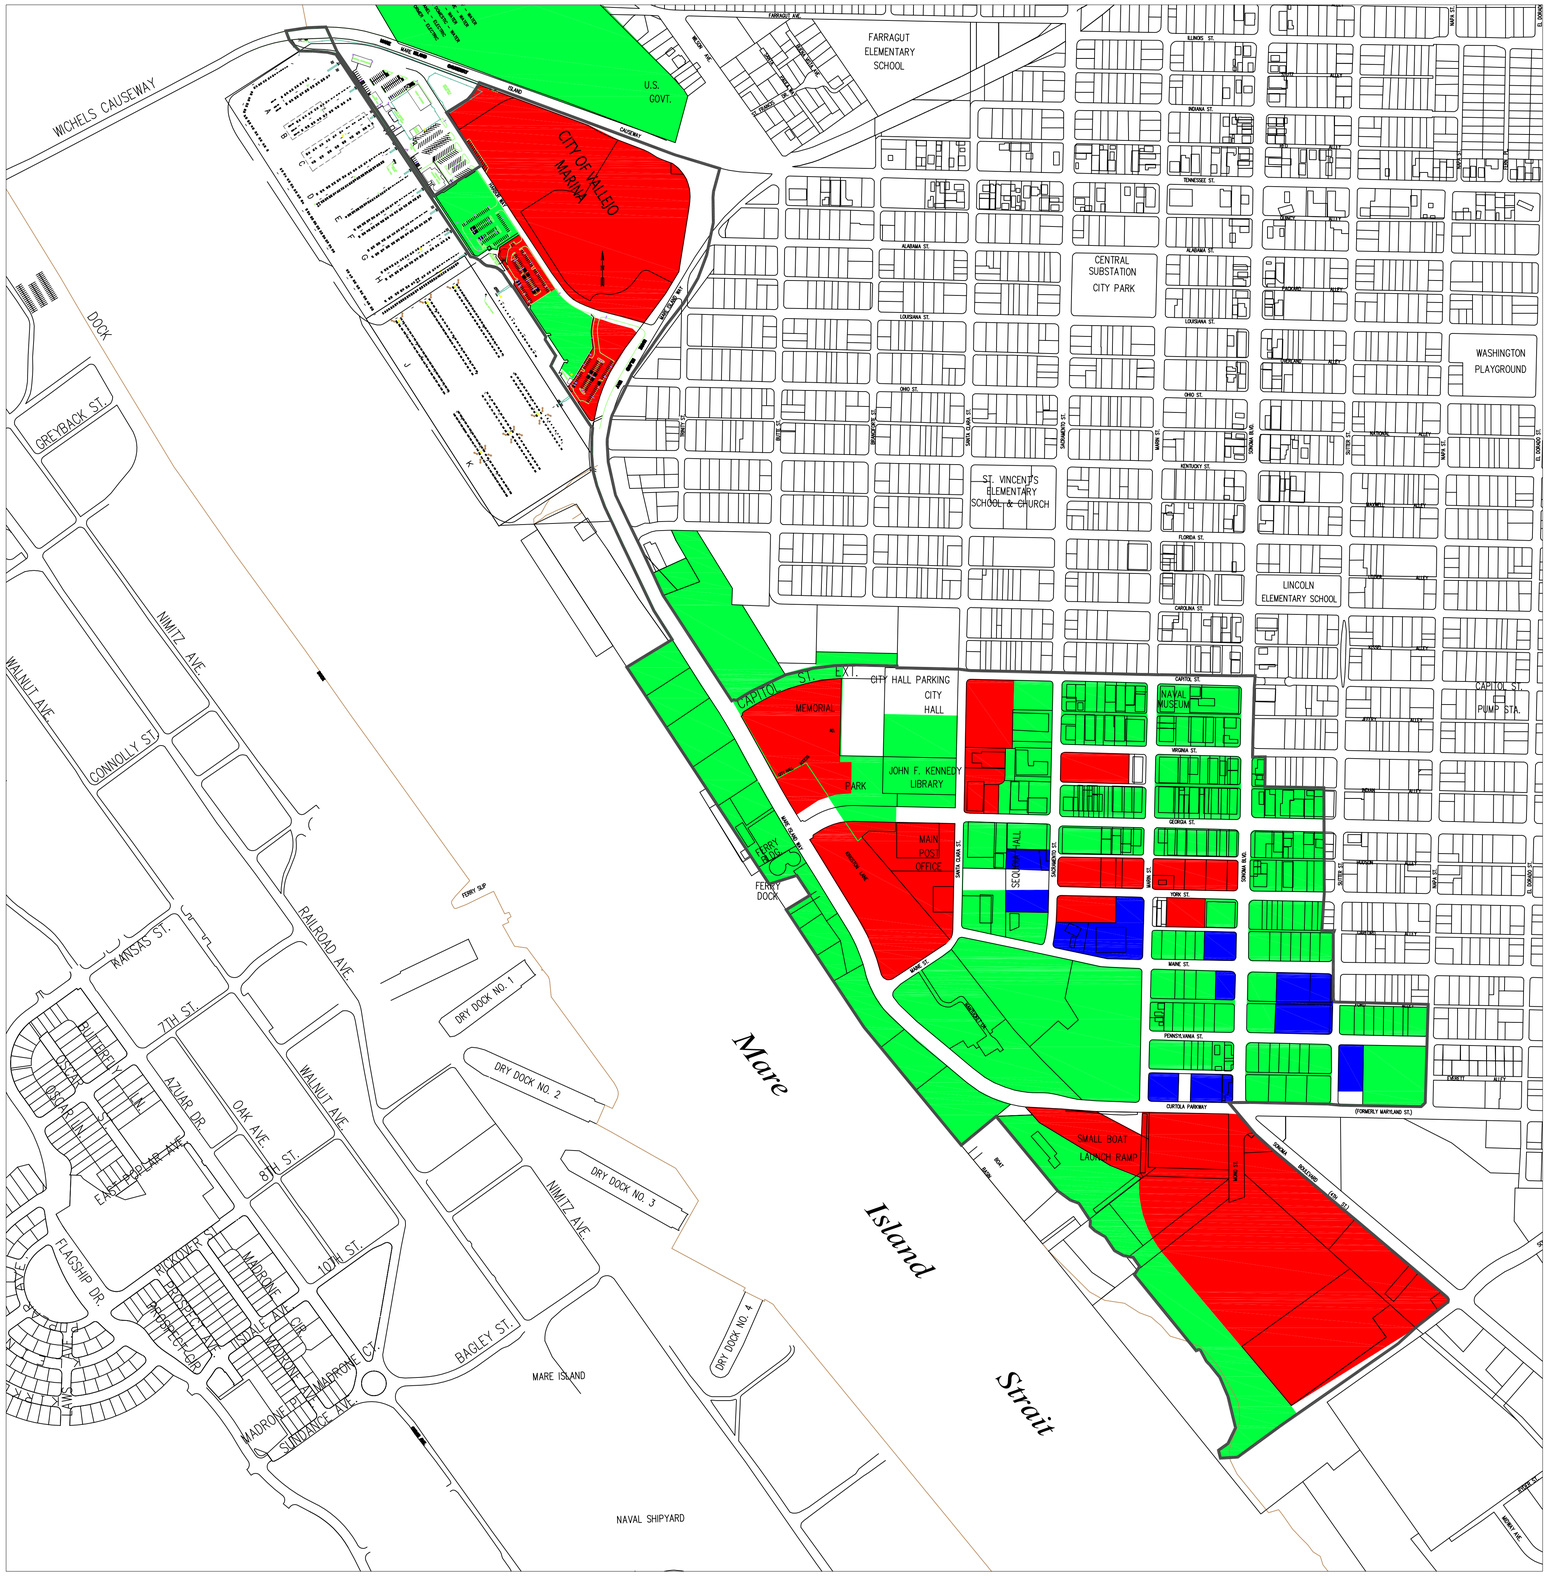

LEGEND

- HIGH CATALYST SITES
- MED OPPORTUNITY SITES
- LOW

DATE	MARK	INIT.

REGISTERED PROFESSIONAL ENGINEER ★ DAVID A. KLEINSCHMIDT ★ No. 33787 Exp. 06/30/12 CIVIL ★ STATE OF CALIFORNIA

CITY OF VALLEJO
PUBLIC WORKS DEPARTMENT — ENGINEERING DIVISION

APPROVED: DAVID A. KLEINSCHMIDT CITY ENGINEER RCE #33787 ON _____

CITY OF VALLEJO DOWNTOWN WATERFRONT PRIORITY DEVELOPMENT

SITE PLAN

DOWNTOWN WATERFRONT

CITY PROJECT #	XXXXXX
DESIGN BY	SVK
DRAWN BY	SVK
CHECKED BY	MJ
DATE	11/18/11
SCALE	NONE
SHEET	1 OF 1 SHEETS
DRAWING FILE #	X-XXXX

THIS RECORD PLAN HAS BEEN REVIEWED BY:

TITLE:

DATE:

X