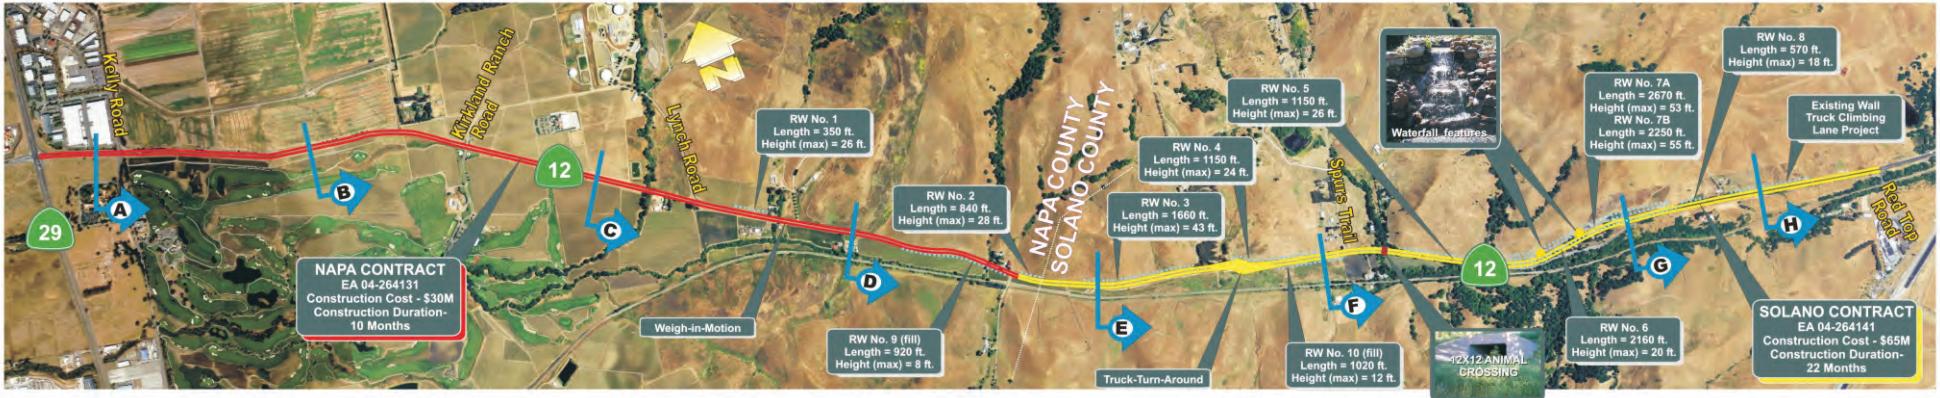

SECTION A

SECTION C

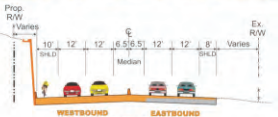

SECTION E

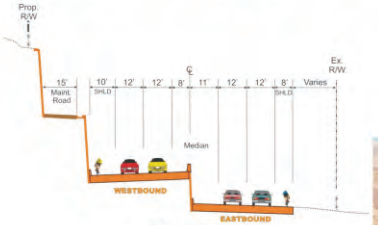

SECTION G

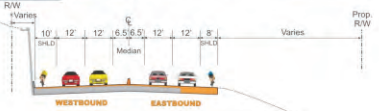

SECTION H

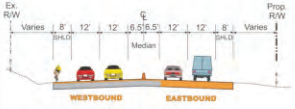

SECTION B

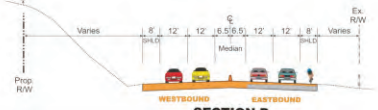

SECTION D

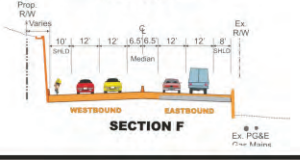

SECTION F

SR 12 JAMESON CANYON WIDENING PROJECT