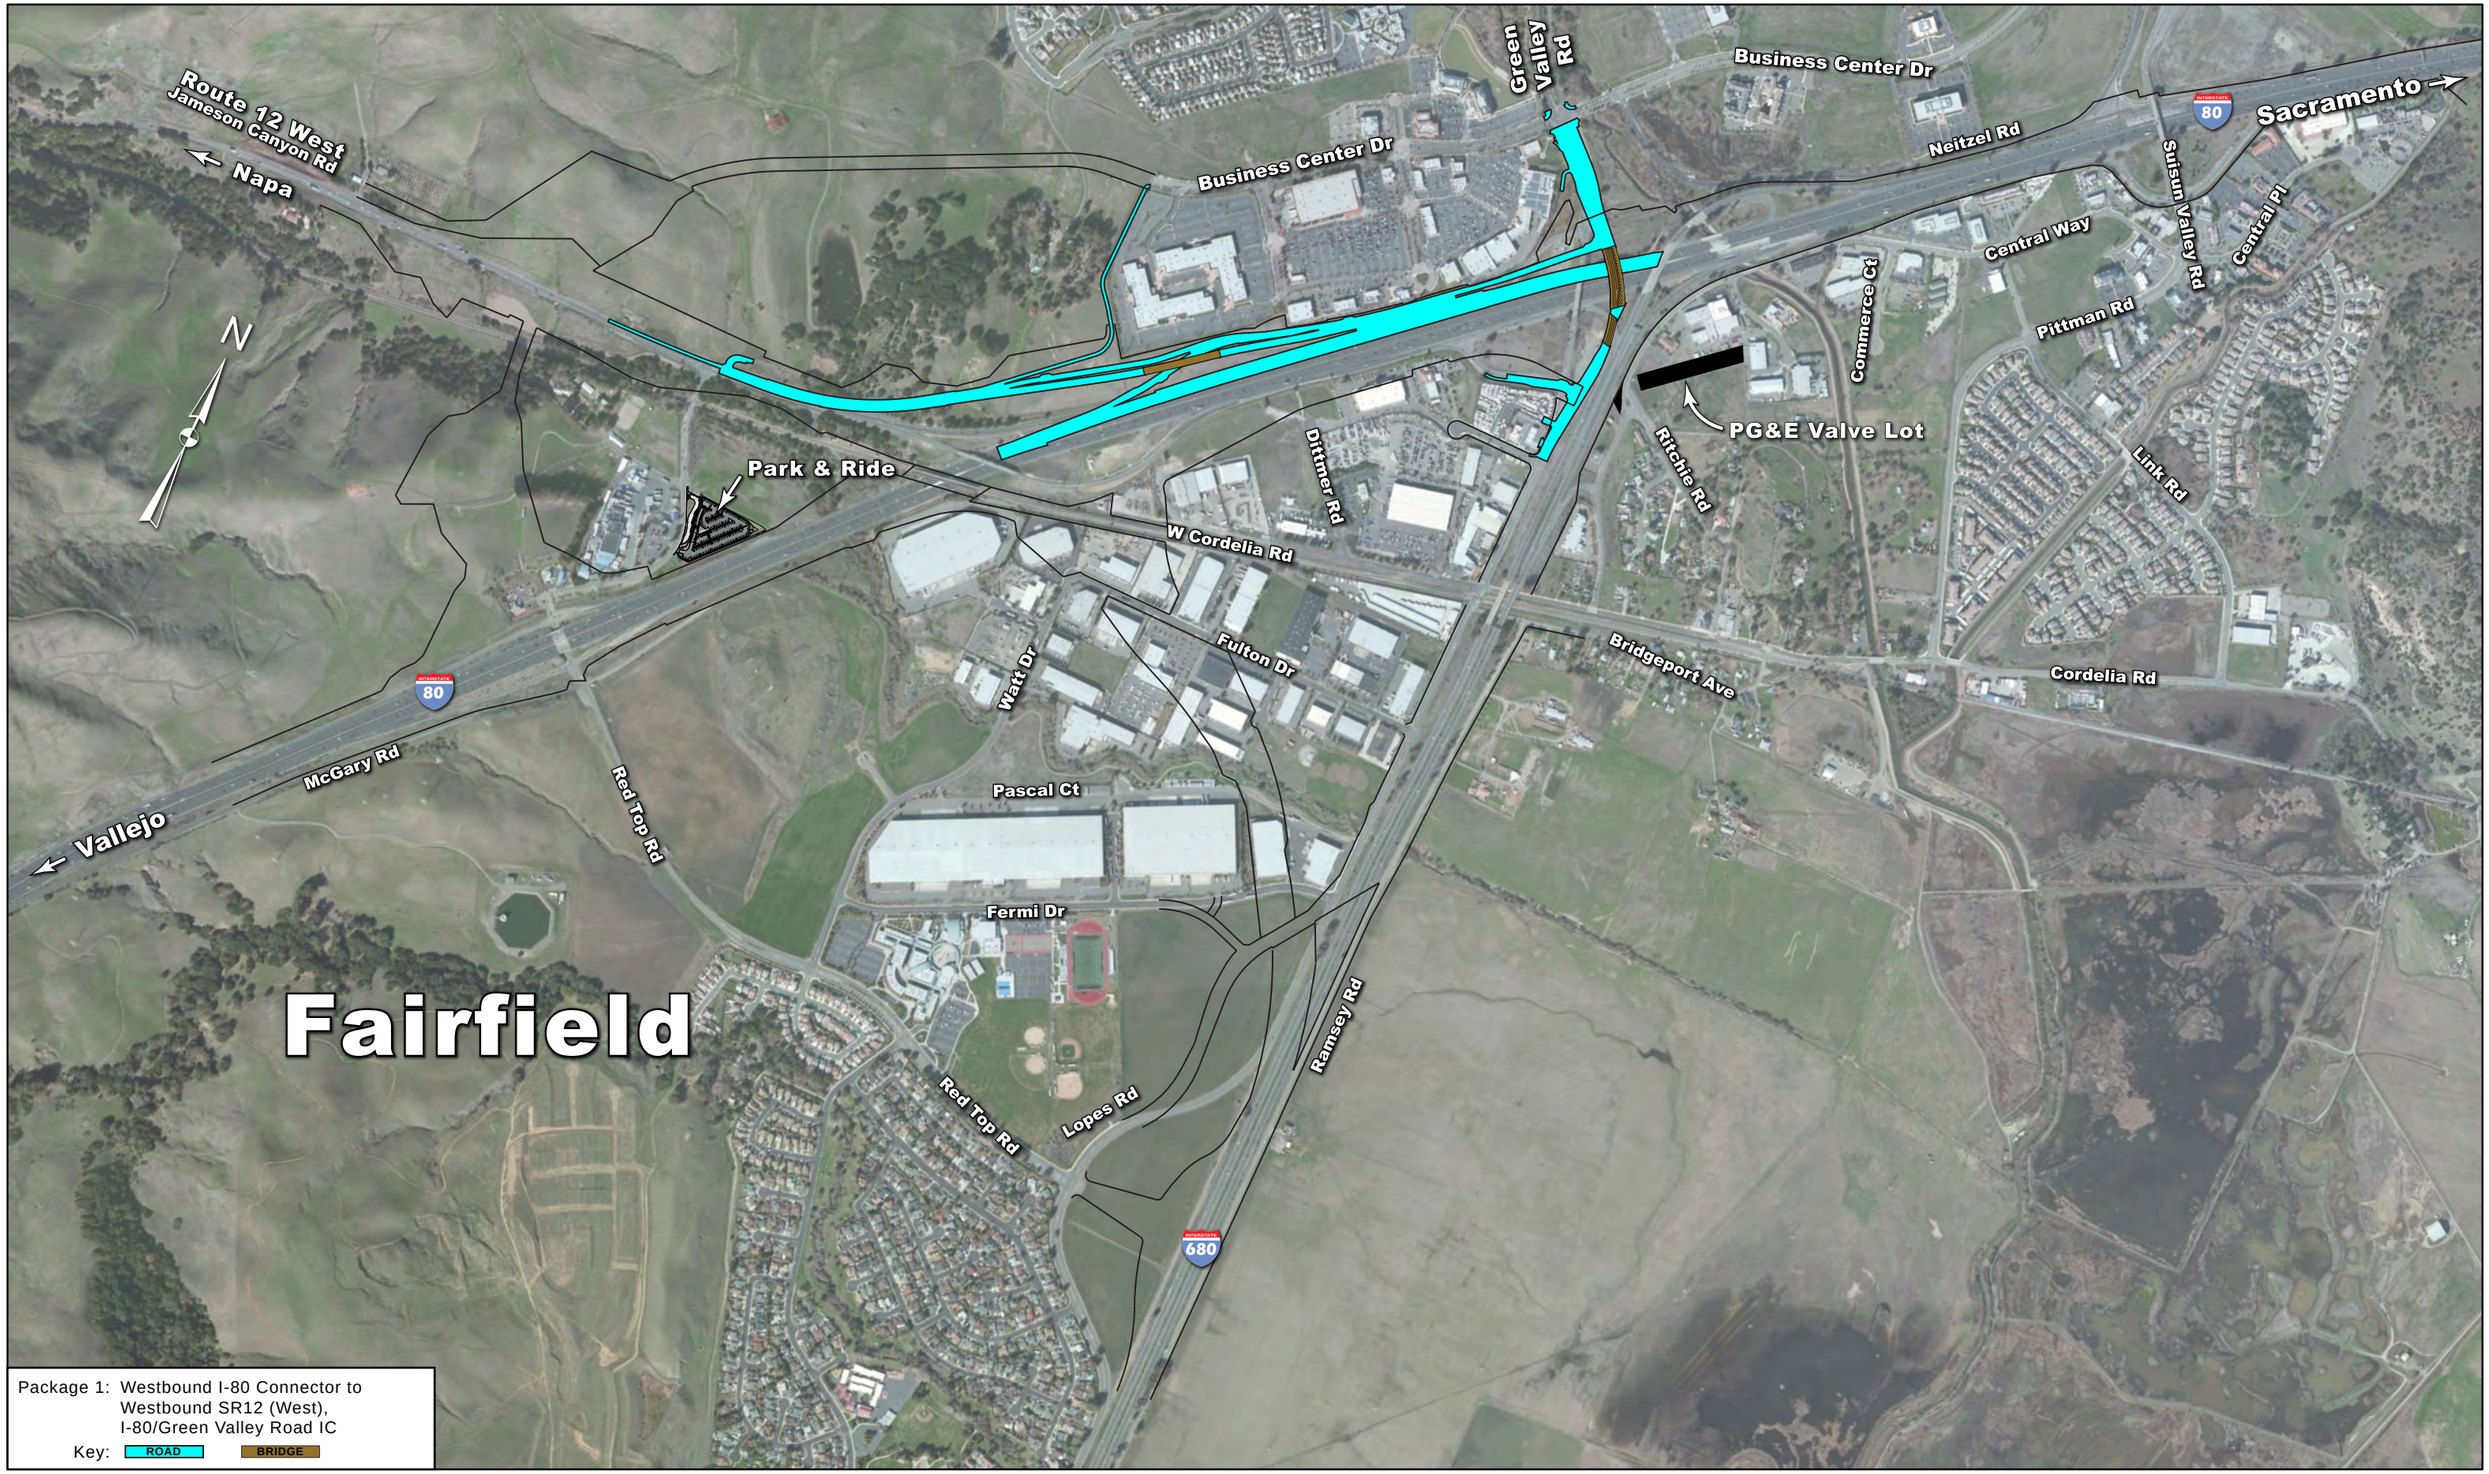

Package 1: Westbound I-80 Connector to Westbound SR12 (West), I-80/Green Valley Road IC

Key: ROAD BRIDGE

Scale: 1" = 1000'
Date: July 2013
Job: 81-52008-116-1 ai
Sheet No.: 1 of 7

Alternative C, Phase 1
Construction Phase 1
I-80/I-680/SR-12 Interchange Project

MARK THOMAS & COMPANY
3000 Oak Road, Suite 650, Walnut Creek, CA 94597
(925)938-0383
www.markthomas.com